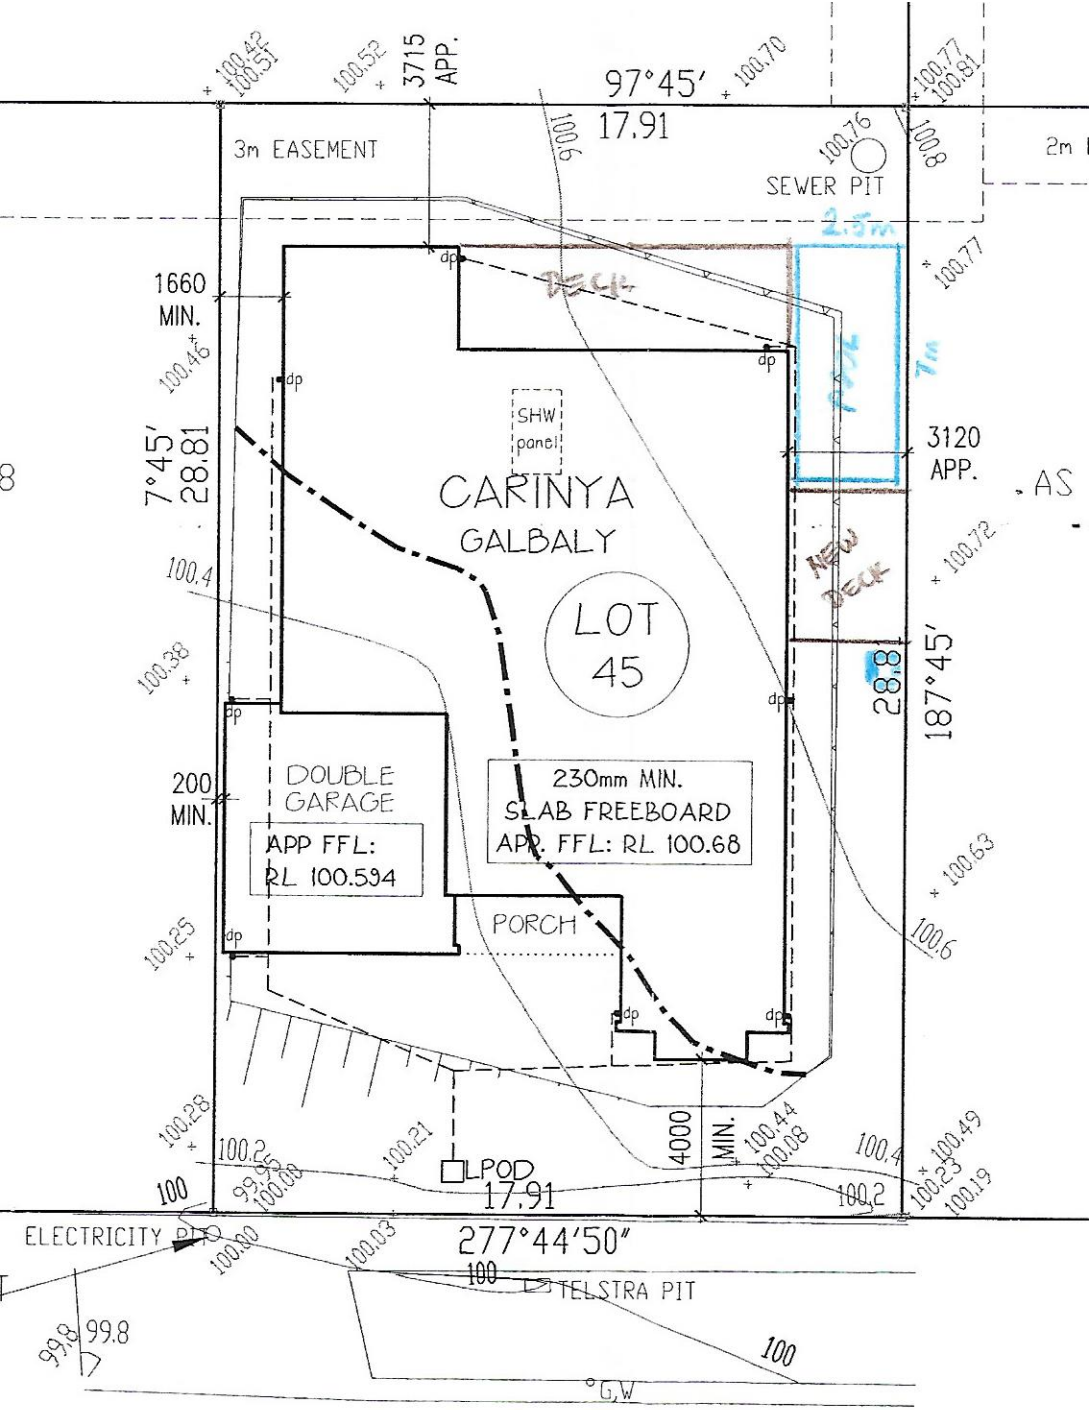
3715 APP.
97°45'
17.91
3m EASEMENT
SEWER PIT
2.5m
7m
DECK
1660 MIN.
7°45'
28.81
SHW panel
CARINYA
GALBALY
LOT 45
3120 APP.
NEW DECK
187°45'
28.8
200 MIN.
DOUBLE GARAGE
APP FFL: RL 100.594
230mm MIN. SLAB FREEBOARD APP. FFL: RL 100.68
PORCH
4000 MIN.
LPOD
17.91
ELECTRICITY PIT
277°44'50"
TELSTRA PIT
G.W
TOMASETTI CRESCENT